




1108 Weems St. Pearl, MS

JOHN AND MISSY BUSBY
BOLTON, MS 39041

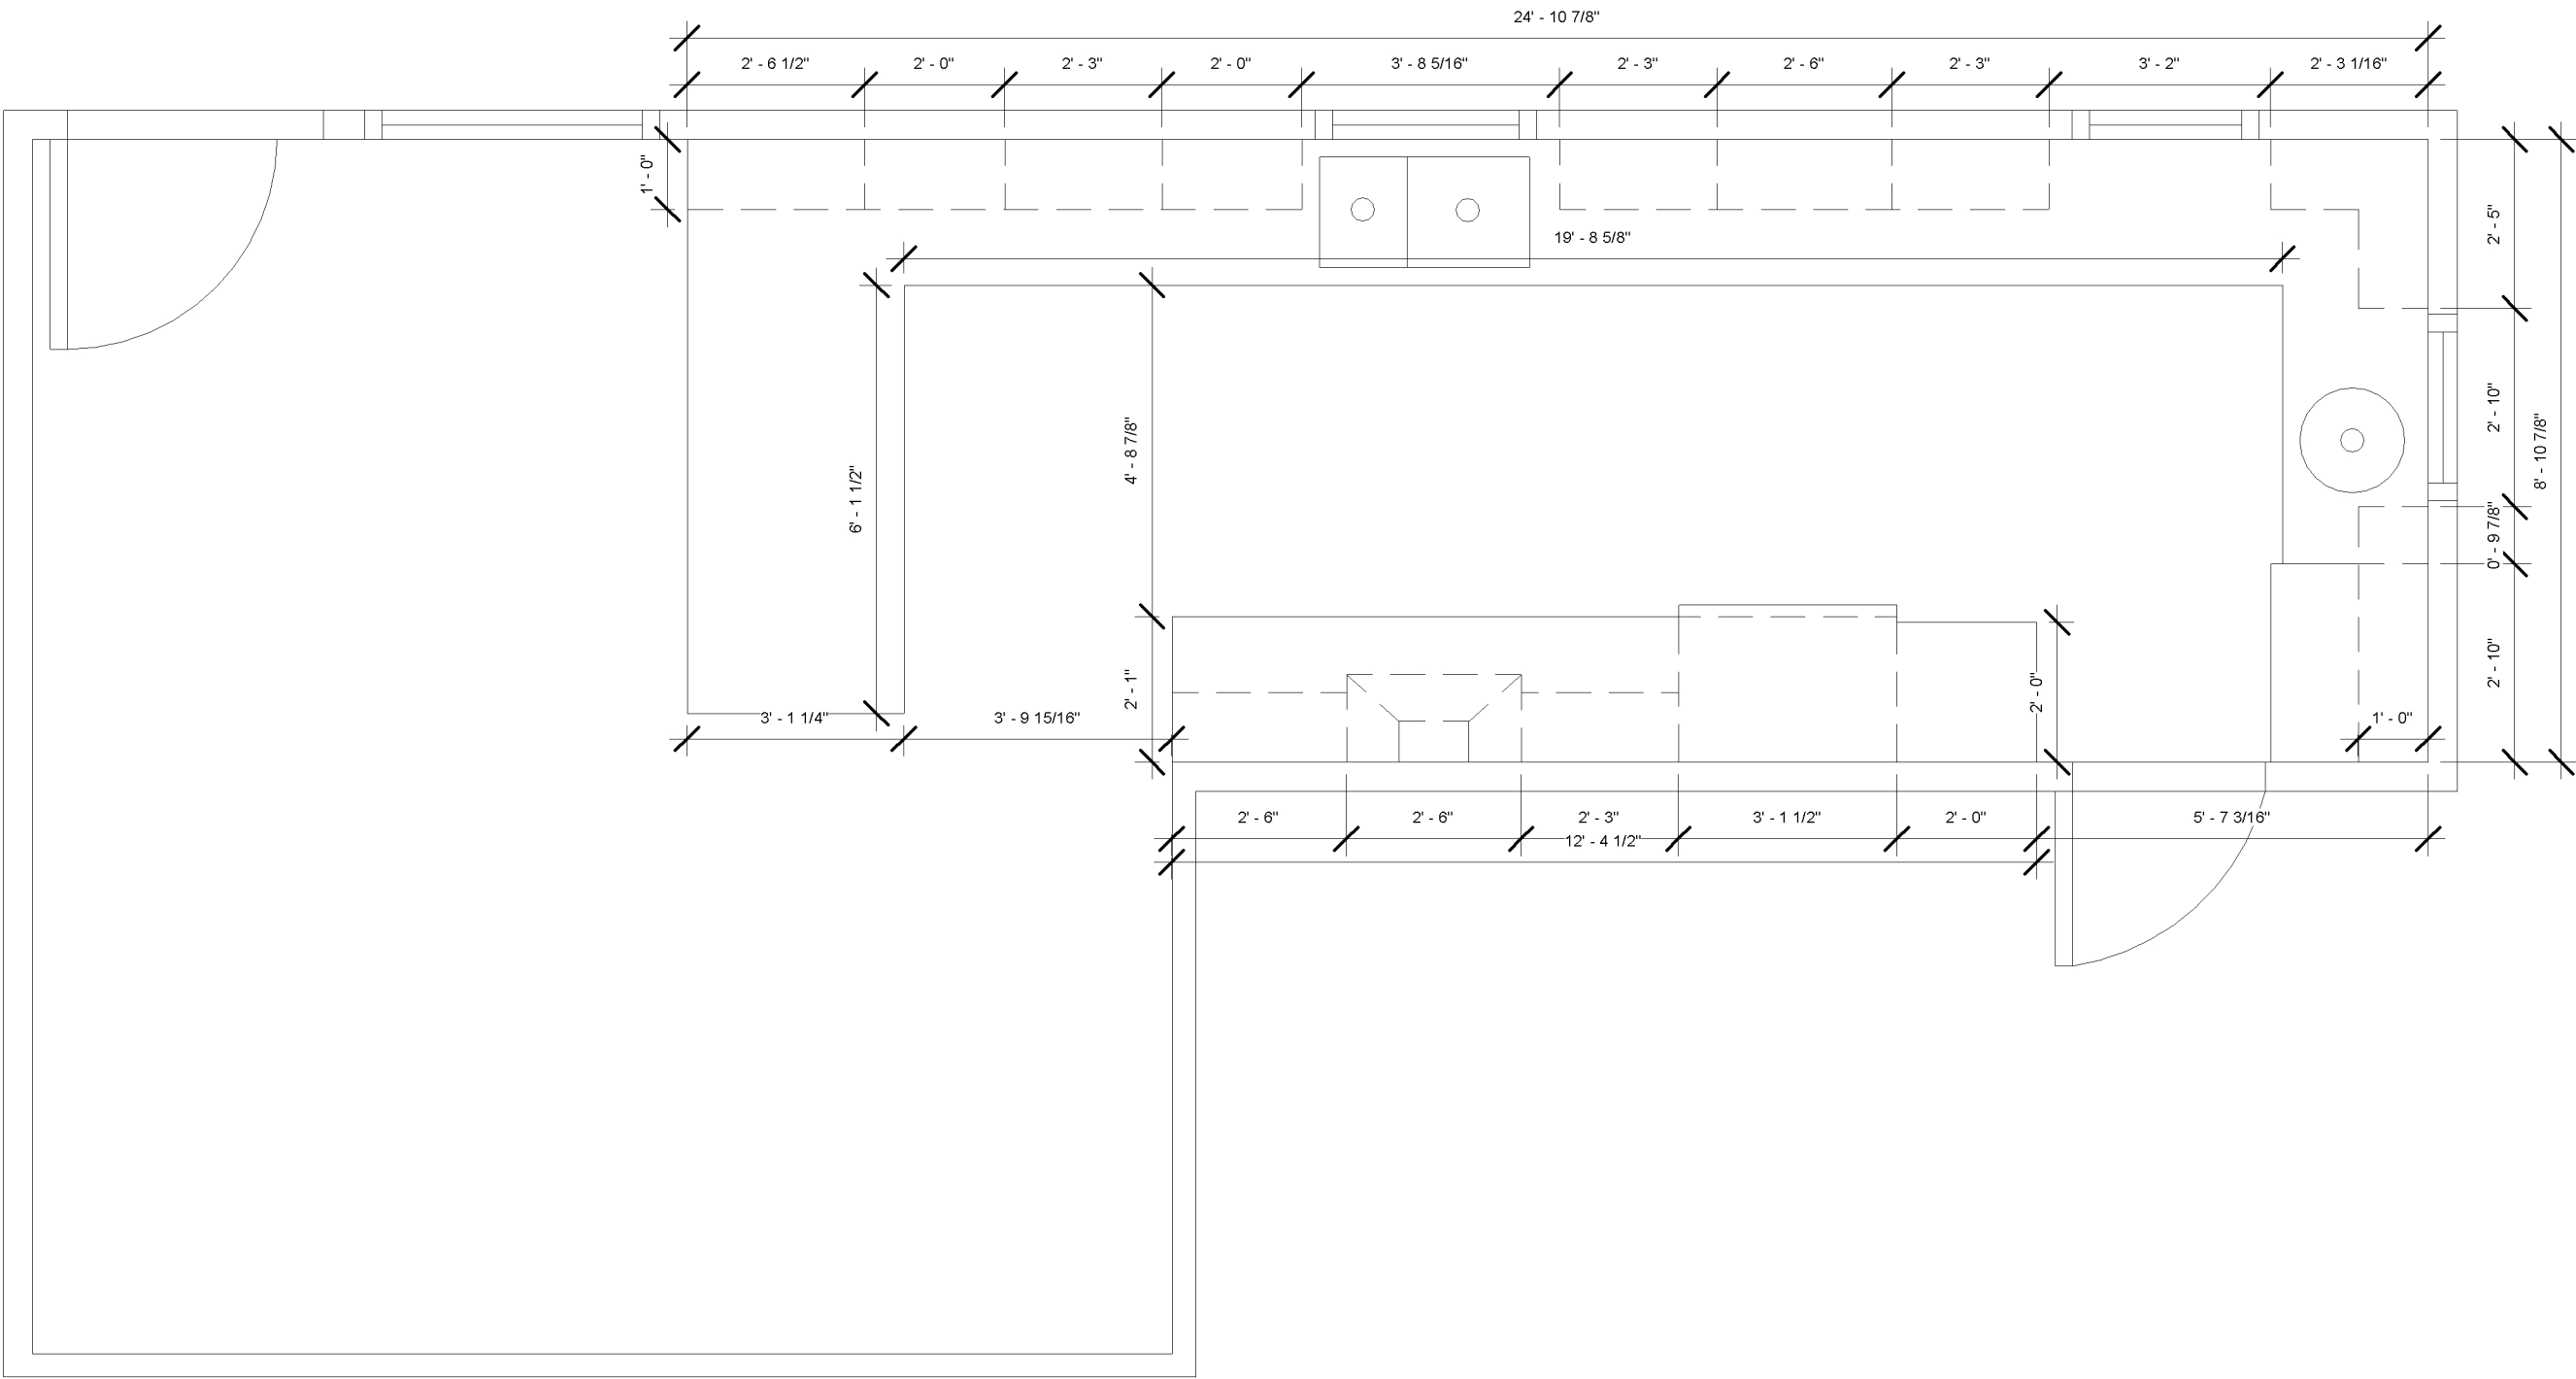

1 FLOOR PLAN
3/8" = 1'-0"


FLOOR PLAN	
Date	7/20/2020
Drawn by	JESSIE INGRAM
A1.01	
Scale	3/8" = 1'-0"



1108 Weems St. Pearl, MS

JOHN AND MISSY BUSBY

BOLTON, MS 39041

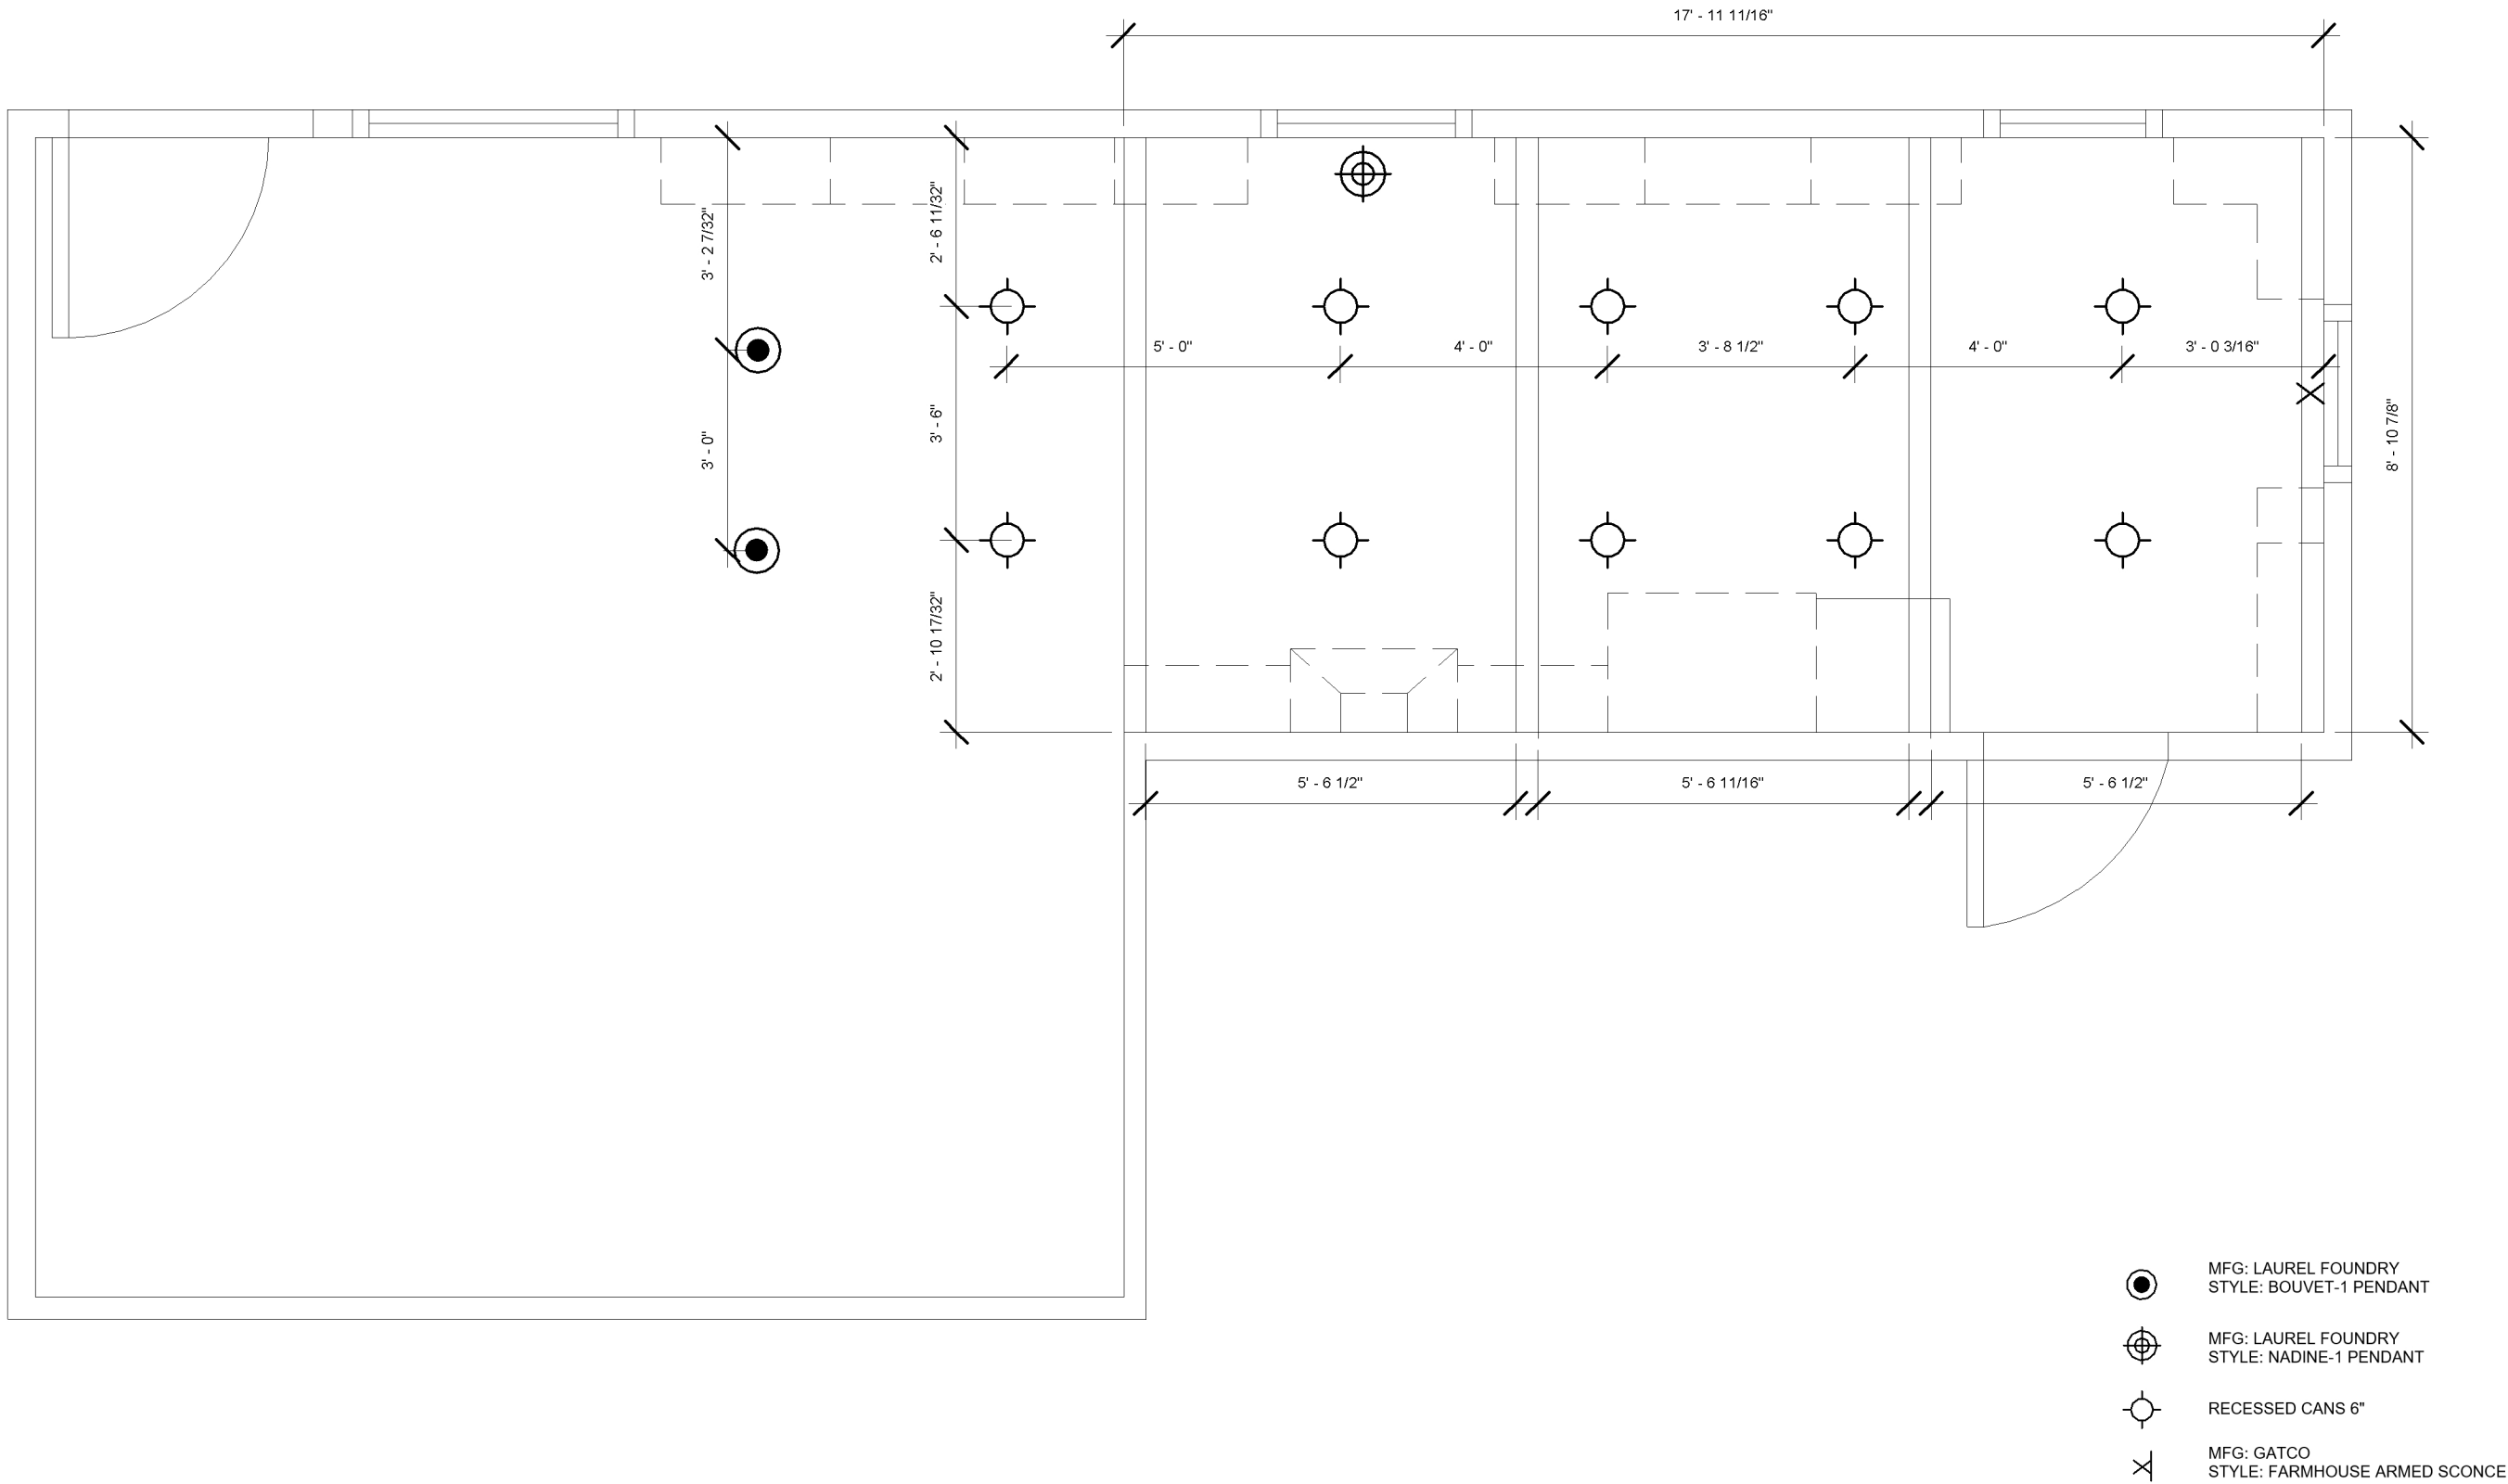


1 CEILING PLAN
3/8" = 1'-0"

- MFG: LAUREL FOUNDRY
STYLE: BOUVET-1 PENDANT
- MFG: LAUREL FOUNDRY
STYLE: NADINE-1 PENDANT
- RECESSED CANS 6"
- MFG: GATCO
STYLE: FARMHOUSE ARMED SCONCE

- GENERAL NOTES:
1. FAUX BEAMS ADDED TO CEILING
 2. PENDANT LIGHTS TO BE CENTERED ON ISLAND
 3. PENDANT LIGHT TO BE CENTERED OVER SINK
 4. UNDER CABINET LIGHTING ADDED TO ALL CABINETS

CEILING PLAN

Date	7/20/2020
Drawn by	JESSIE INGRAM
A1.02	
Scale	As indicated

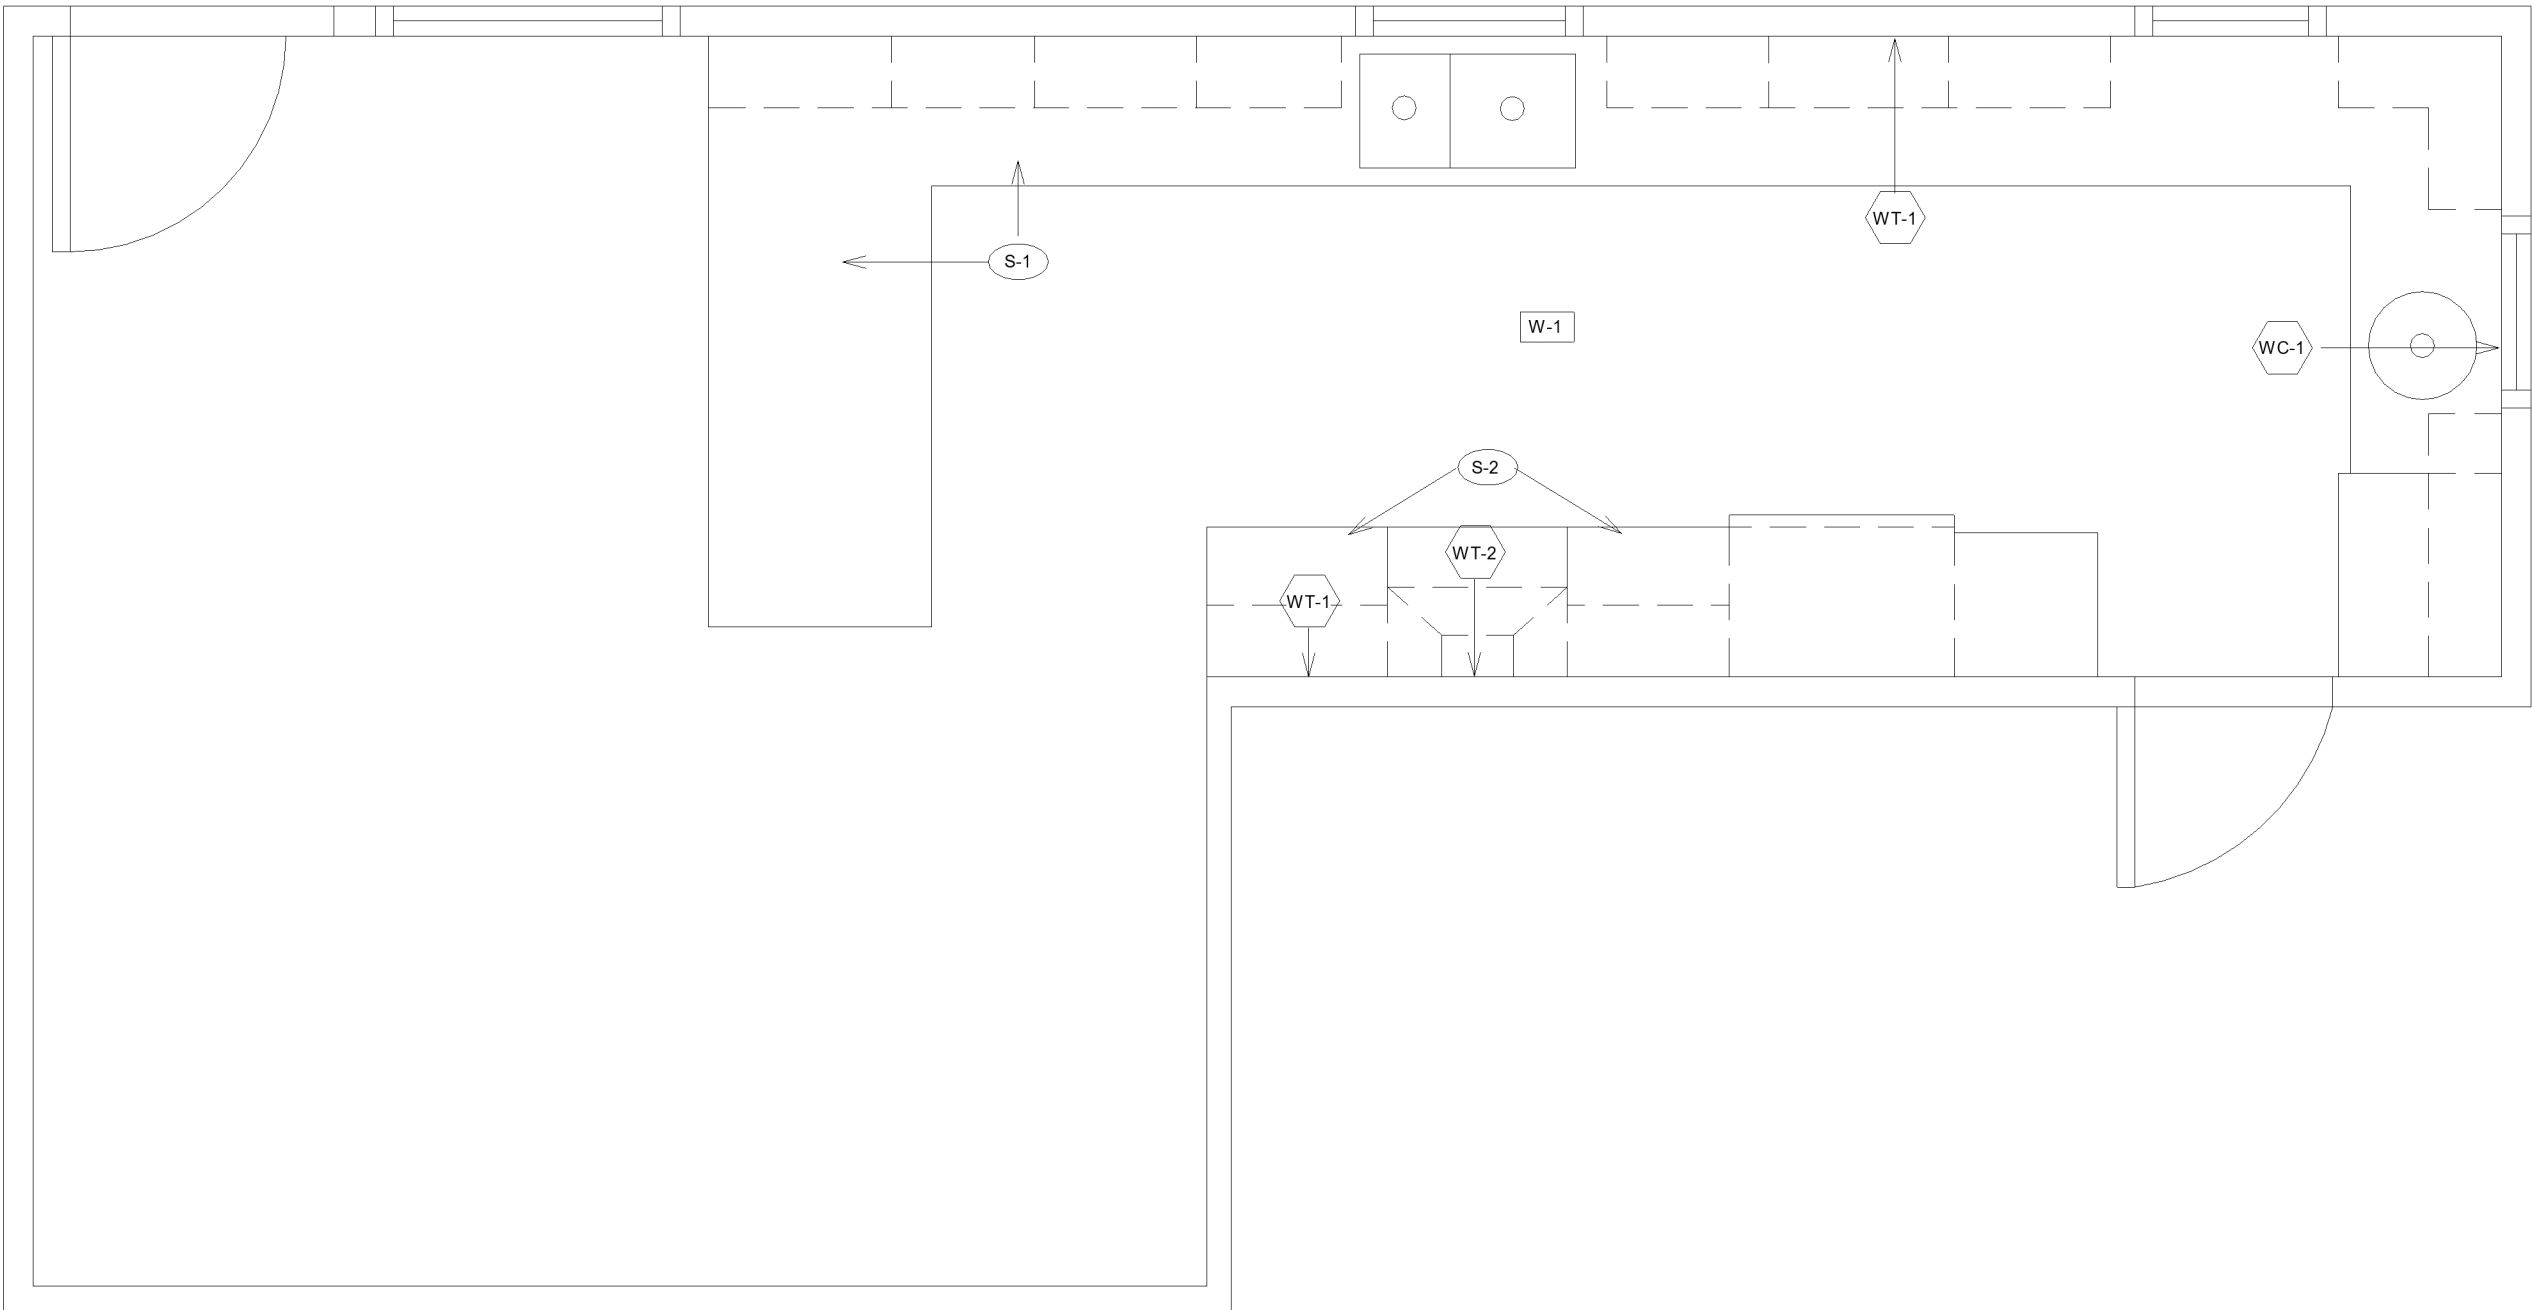

- FLOORING**
- W-1 MFG: CASTLE COLLECTION
STYLE: WOOD GRAIN
COLOR: NEWPORT PLANK
SIZE: 60" x 9"
- WALL COVERINGS**
- WT-1 MFG: INTERCERAMIC
STYLE: CLASSIC
COLOR: WHITE
PATTERN: BRICK
SIZE: 3" x 6"
- WT-2 MFG: INTERCERAMIC
STYLE: CLASSIC
COLOR: WHITE
PATTERN: HERRINGBONE
SIZE: 3" x 6"
- WC-1 MATERIAL: SHIPLAP
SIZE: 6"
COLOR: WHITE
- P-1 MFG: SHERWIN WILLIAMS
NUMBER: SW 9165
COLOR: GOSSAMER VEIL
- SURFACES**
- S-1 MATERIAL: BUTCHER BLOCK
SPECIES: MAPLE
FINISH: RUBIO MONOCOAT
THICKNESS: 1 1/2"
- S-2 MFG: PRESTIGE STONE
STYLE: PSG1003
COLOR: CALACATTA GOLD



1108 Weems St. Pearl, MS

JOHN AND MISSY BUSBY

BOLTON, MS 39041

1 FINISH PLAN
3/8" = 1'-0"

FINISH PLAN	
Date	7/20/2020
Drawn by	JESSIE INGRAM
A1.03	
Scale	As indicated



1108 Weems St. Pearl, MS





JOHN AND MISSY BUSBY
BOLTON, MS 39041

ELEVATIONS

Date 7/20/2020
Drawn by JESSIE INGRAM

A2.01

Scale 3/8" = 1'-0"

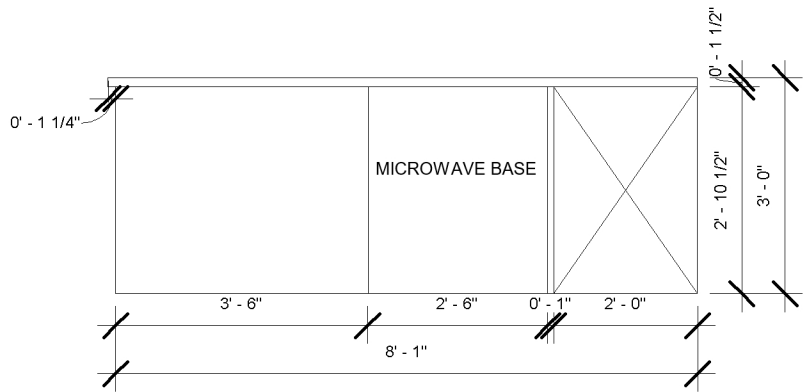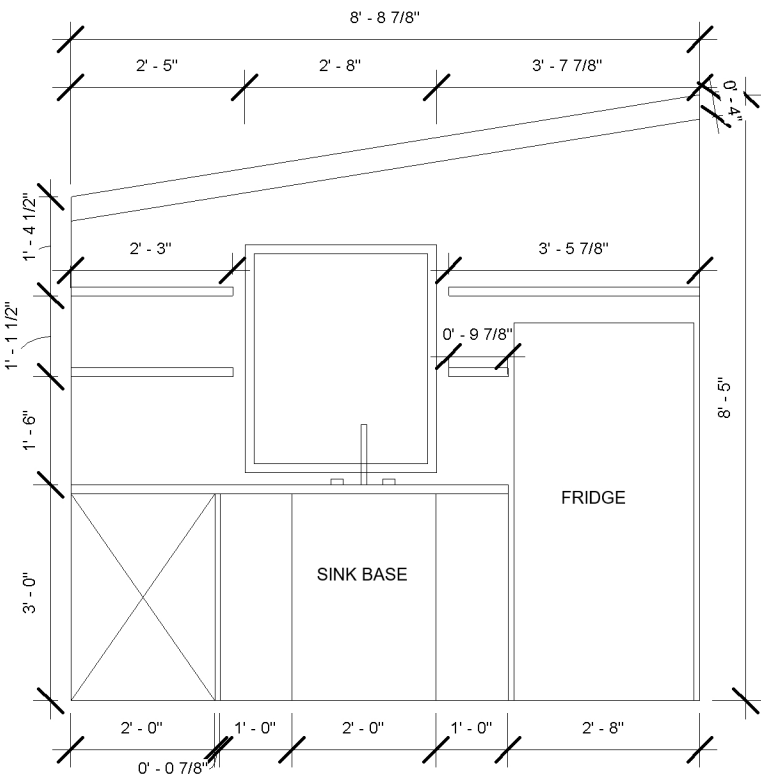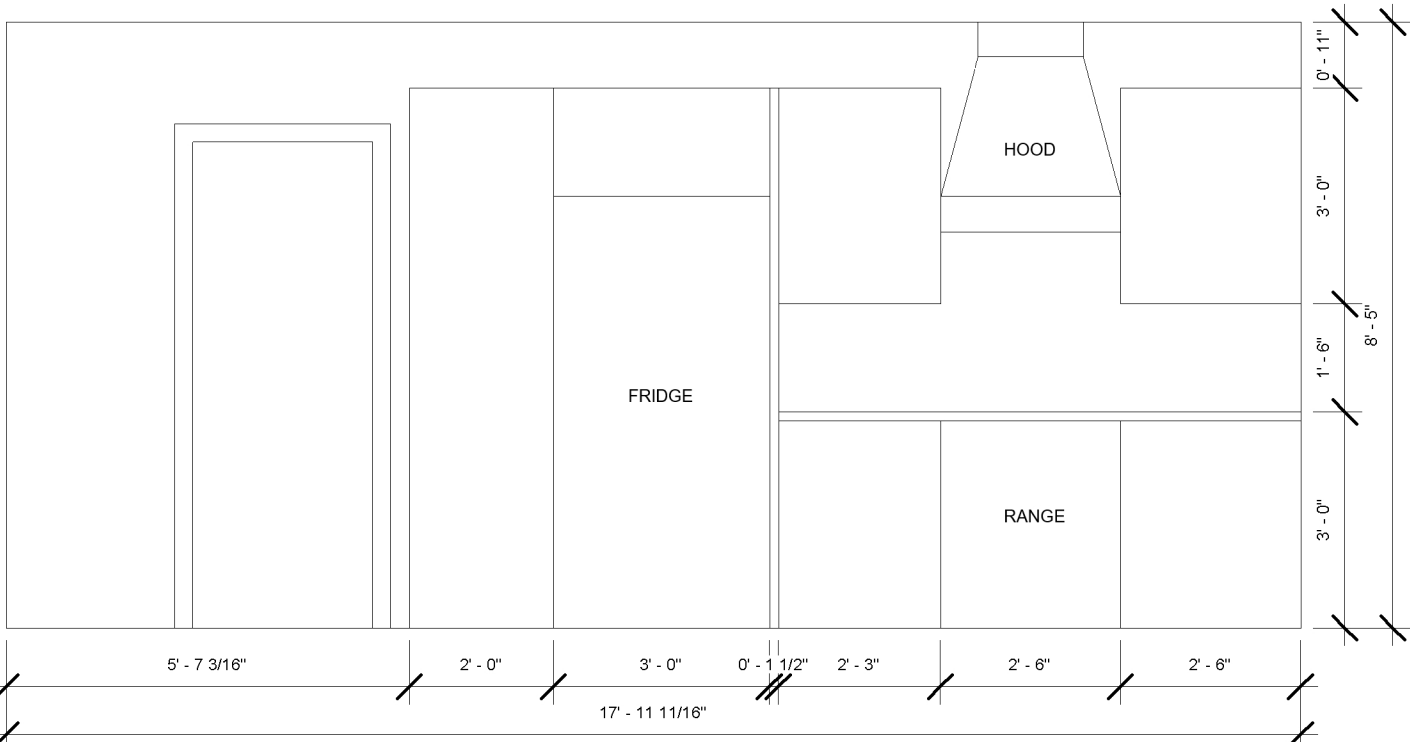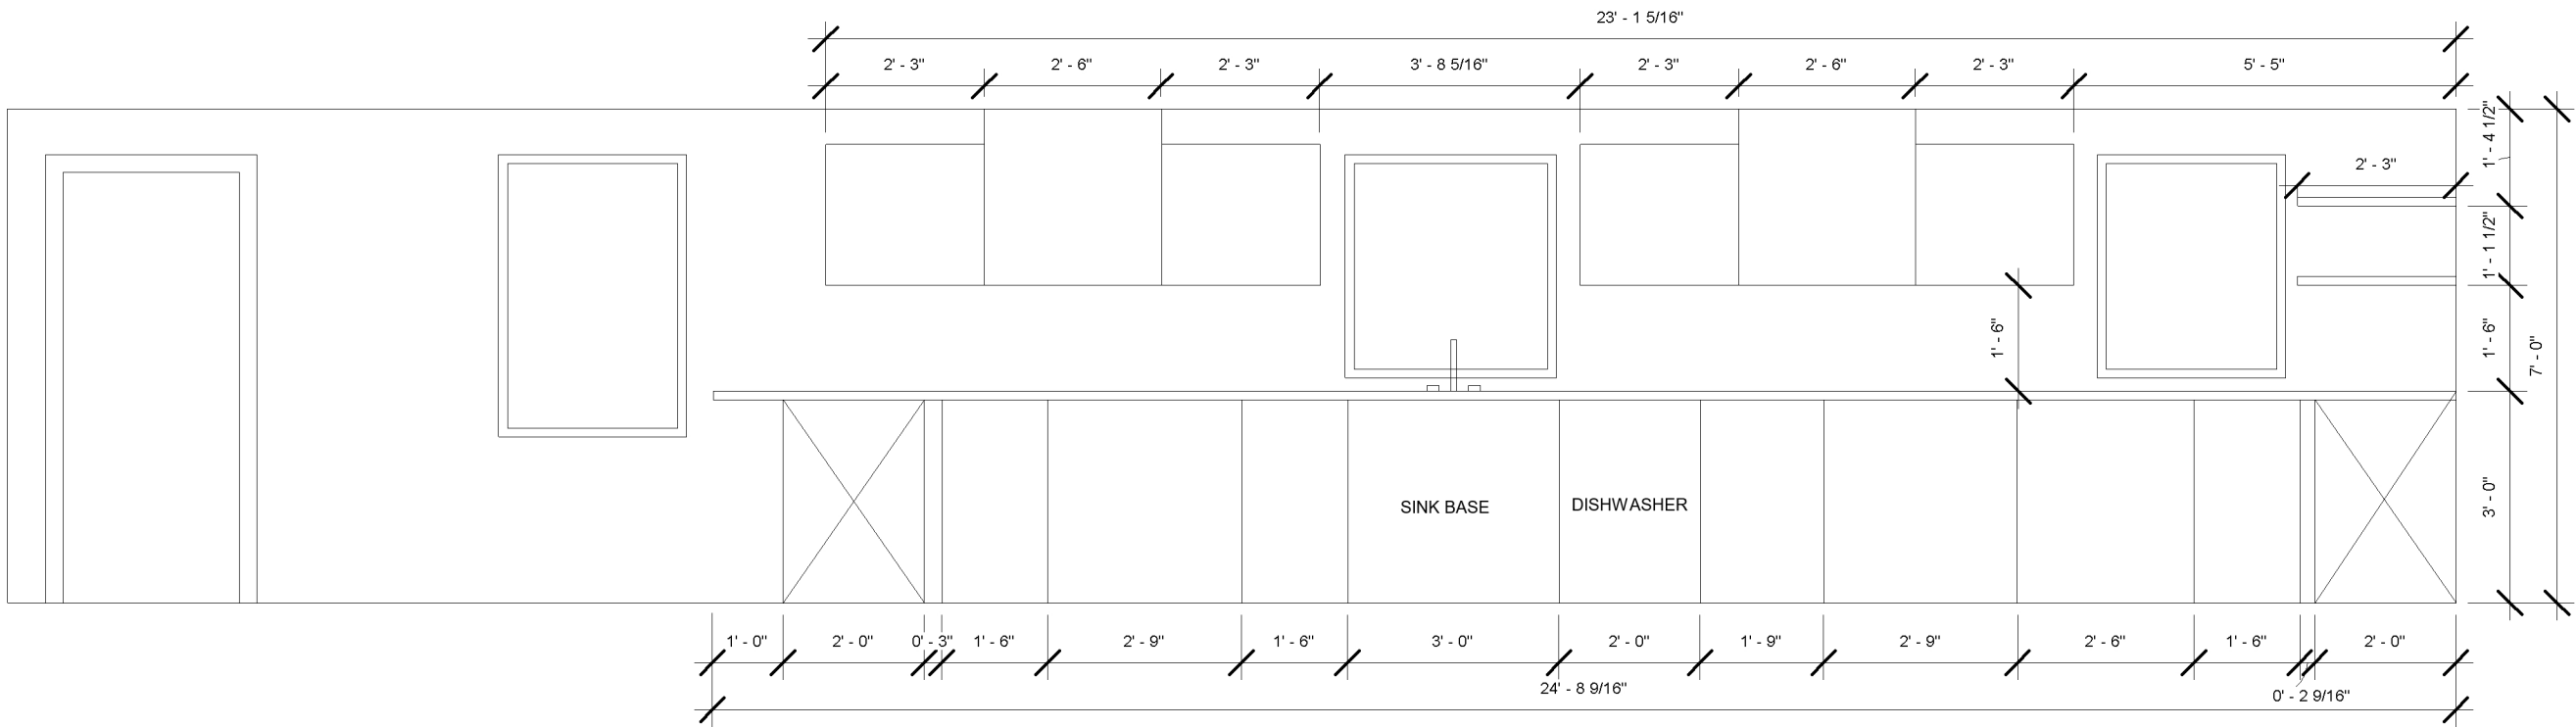

JOHN AND MISSY BUSBY
BOLTON, MS 39041

FINISHES

Date	7/20/2020
Drawn by	JESSIE INGRAM
A2.02	
Scale	As indicated

FLOORING

W-1 MFG: CASTLE COLLECTION
STYLE: WOOD GRAIN
COLOR: NEWPORT PLANK
SIZE: 60" x 9"

WALL COVERINGS

WT-1 MFG: INTERCERAMIC
STYLE: CLASSIC
COLOR: WHITE
PATTERN: BRICK
SIZE: 3" x 6"

WT-2 MFG: INTERCERAMIC
STYLE: CLASSIC
COLOR: WHITE
PATTERN: HERRINGBONE
SIZE: 3" x 6"


WC-1 MATERIAL: SHIPLAP
SIZE: 6"
COLOR: WHITE

P-1 MFG: SHERWIN WILLIAMS
NUMBER: SW 9165
COLOR: GOSSAMER VEIL


SURFACES

S-1 MATERIAL: BUTCHER BLOCK
SPECIES: MAPLE
FINISH: RUBIO MONOCOAT
THICKNESS: 1 1/2"


S-2 MFG: PRESTIGE STONE
STYLE: PSG1003
COLOR: CALACATTA GOLD

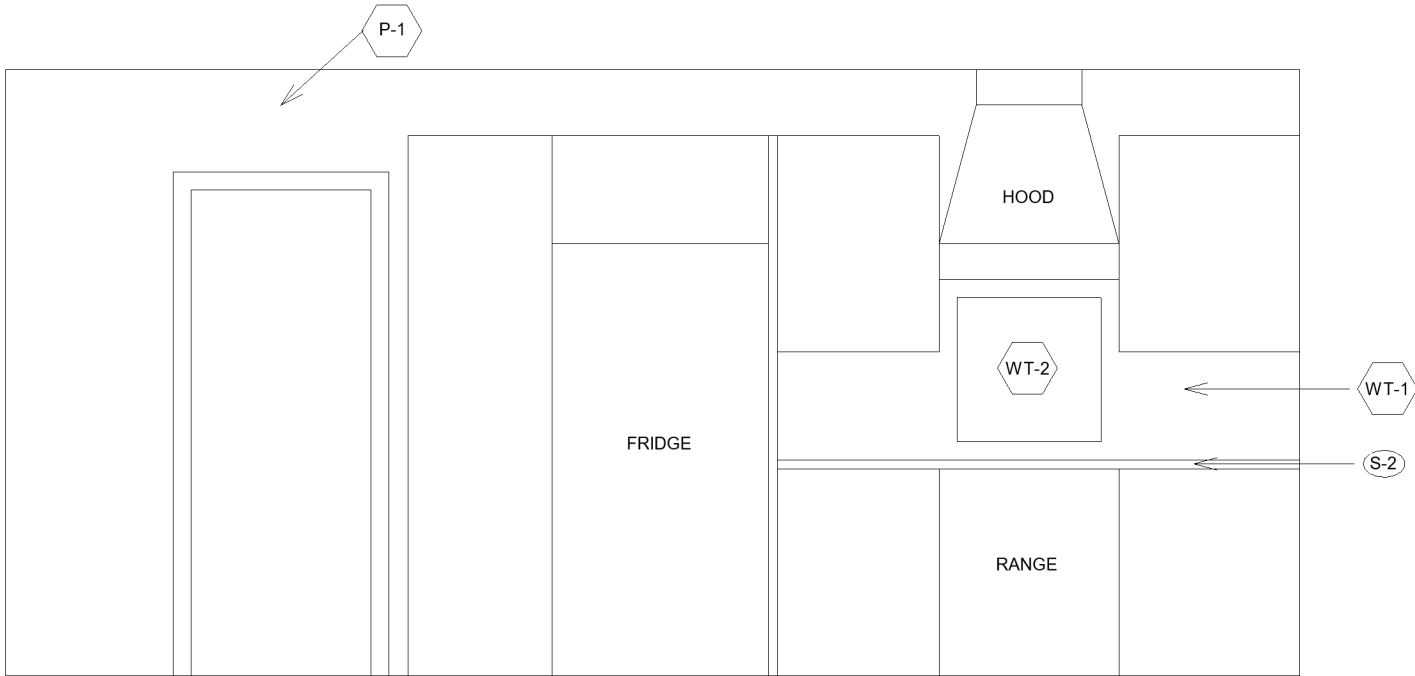

1 FINISH ELEVATION 3
3/8" = 1'-0"

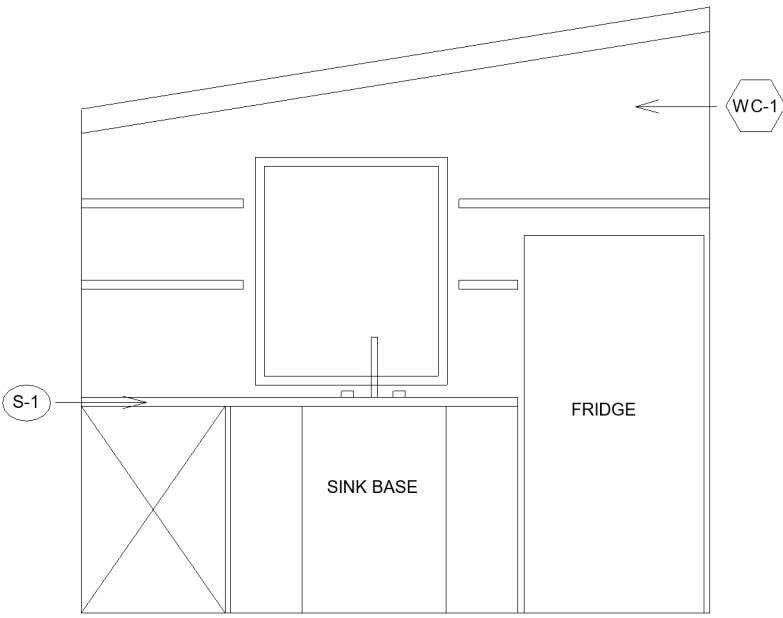

2 FINISH ELEVATION 2
3/8" = 1'-0"

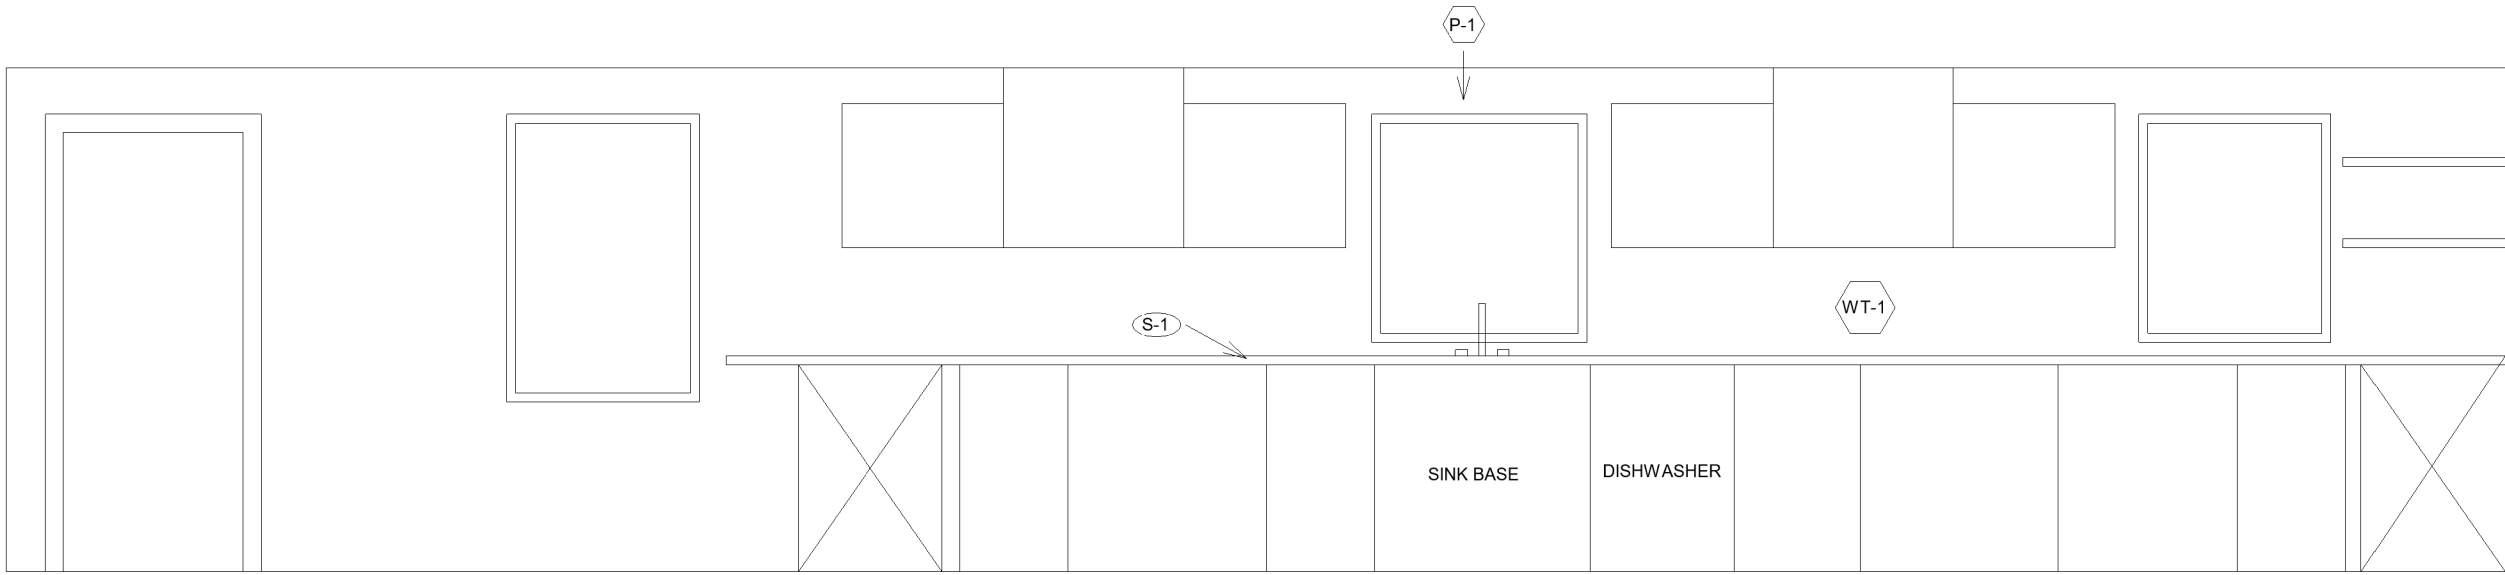

3 FINISH ELEVATION 1
3/8" = 1'-0"



1108 Weems St. Pearl, MS

JOHN AND MISSY BUSBY
BOLTON, MS 39041

3D VIEWS

Date	7/20/2020
Drawn by	JESSIE INGRAM
A3.01	
Scale	